



**Legend Door**  
vertical cross section

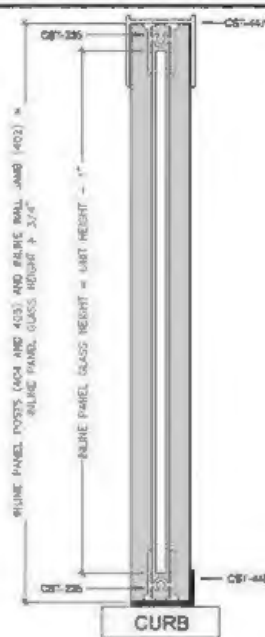

**Legend Inline Panel**  
vertical cross section

**NOTES:**

1. FORMULAS ARE BASED ON A MINIMUM WIDTH OPENING. WHEN MEASURING OPENING WIDTHS, ALWAYS CHECK FOR OUT OF PLUMB WALL CONDITIONS.
2. STANDARD DOOR WIDTH ADJUSTMENT IS (+/-) 1-1/2 INCHES. \*\* THE ADJUSTMENT IS GAINED BY ADJUSTING VERTICAL POST WITHIN VERTICAL POST IN LOCATIONS REFERENCING THIS NOTE (SEE HORIZONTAL CROSS VIEW).

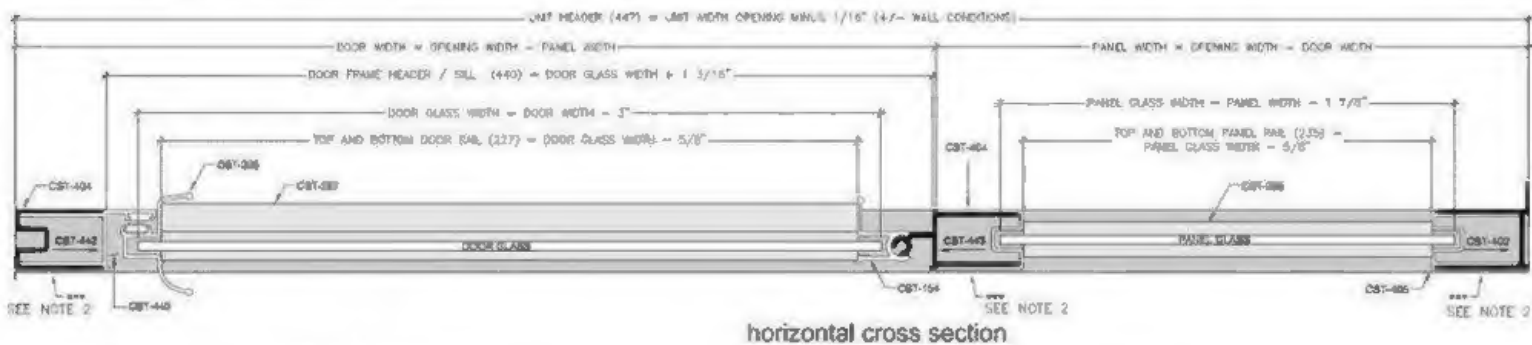

**horizontal cross section**

Series

Unit Configuration

LEGEND

Door (hinged) w/ 1 Inline Panel



**Coastal Industries Inc.**